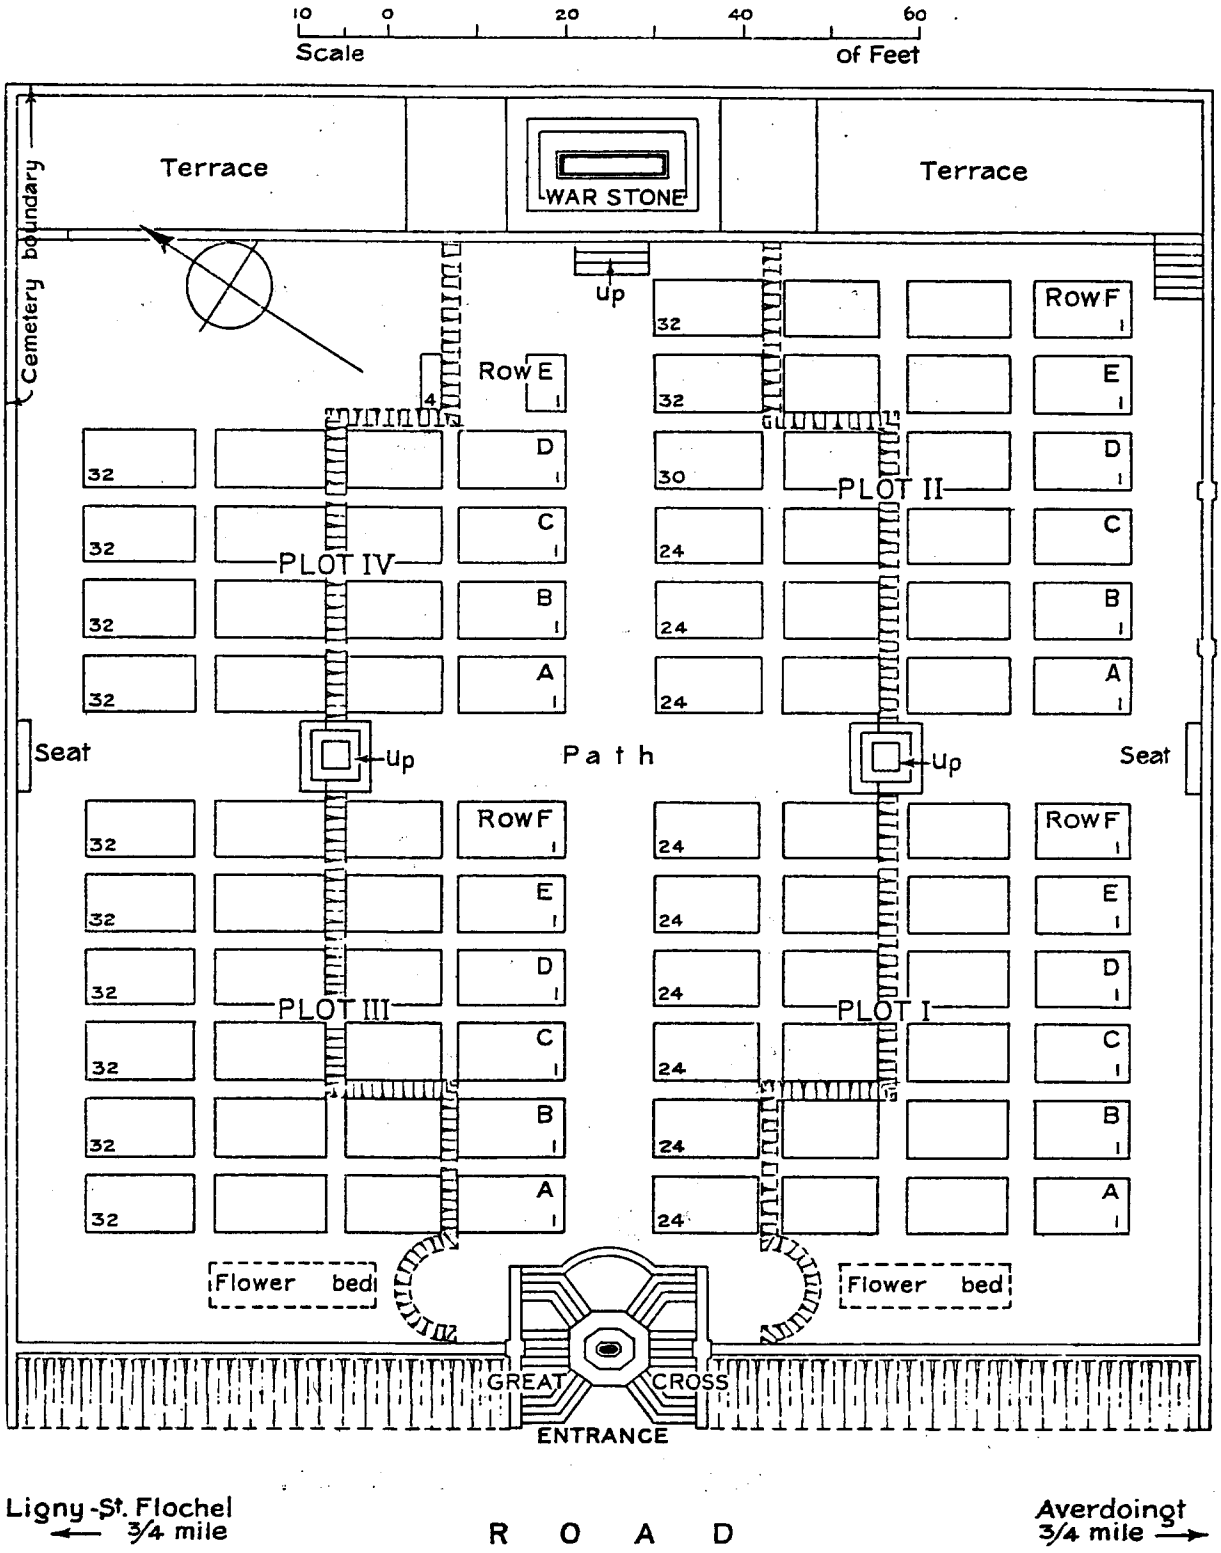

PLAN OF LIGNY-ST. FLOCHEL BRITISH CEMETERY, AVERDOINGT.