8

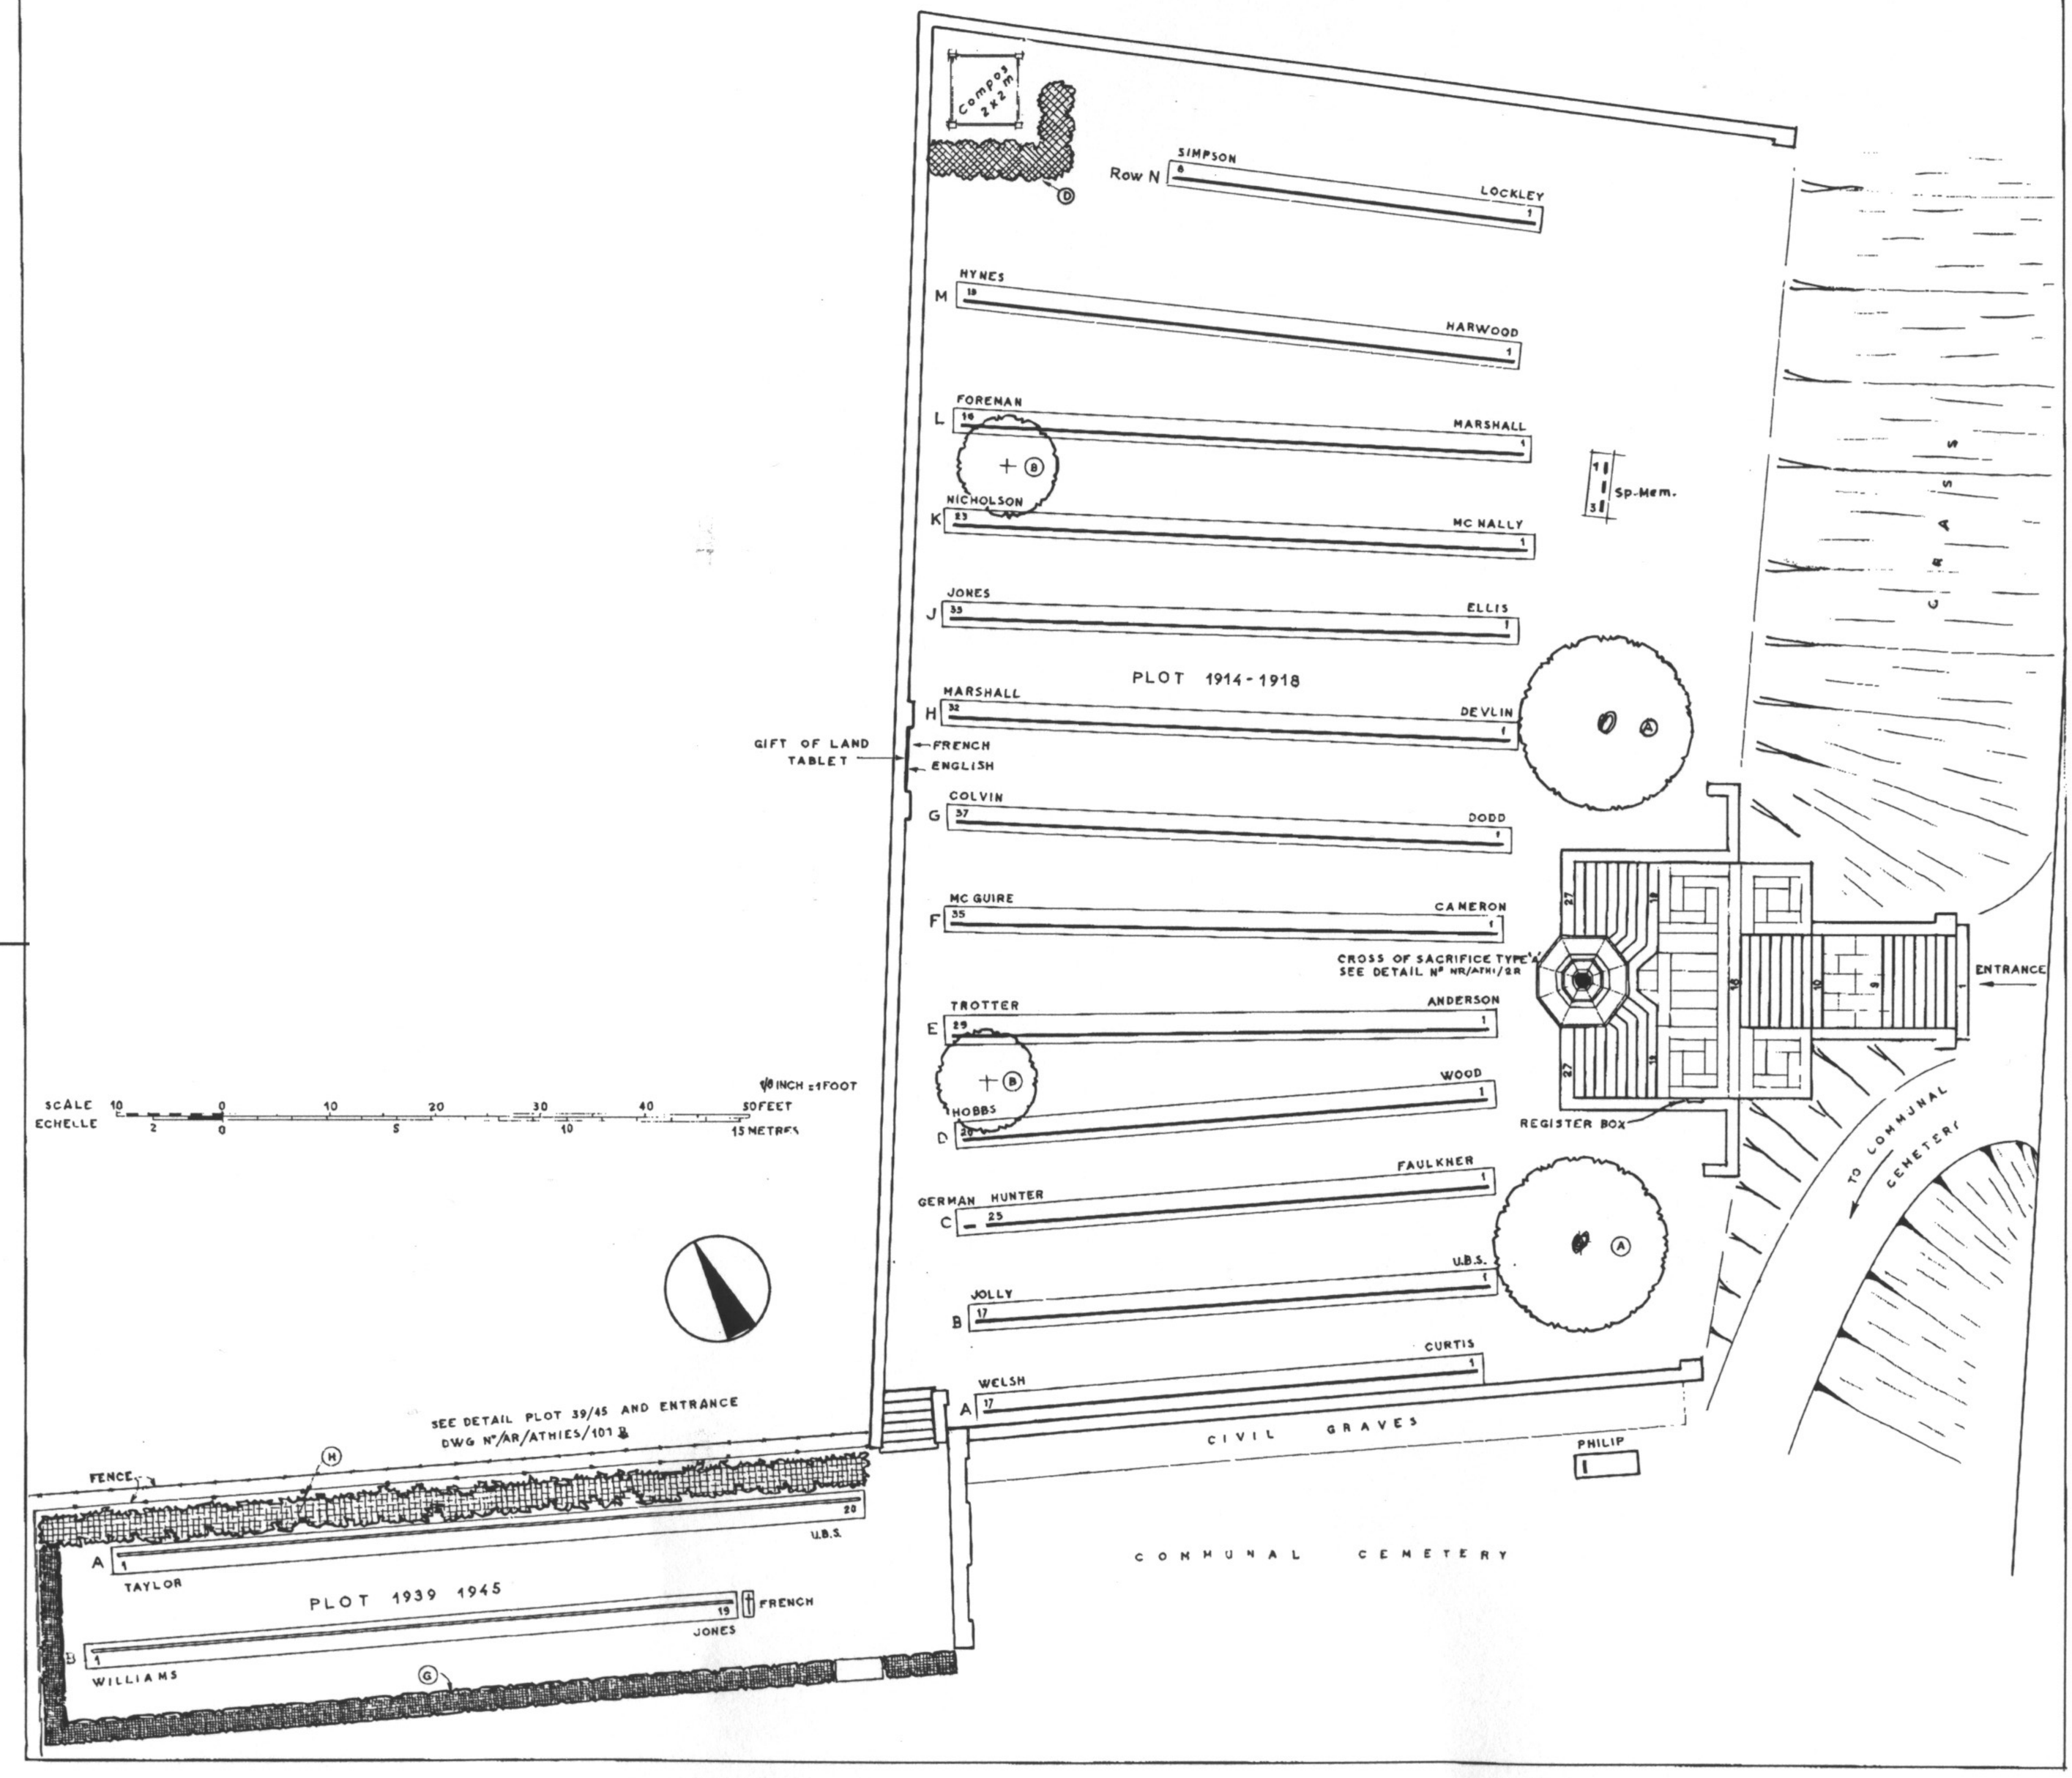
Compost 2x2 m
Row N
SIMPSON
LOCKLEY
HYNES
HARWOOD
FOREMAN
MARSHALL
NICHOLSON
MC NALLY
Sp-Mem.
JONES
ELLIS
PLOT 1914-1918
MARSHALL
DEVLIN
GIFT OF LAND TABLET
FRENCH
ENGLISH
COLVIN
DODD
MC GUIRE
CAMERON
CROSS OF SACRIFICE TYPE 'A'
SEE DETAIL Nº NR/ATH1/2R
TROTTER
ANDERSON
WOOD
HOBBS
FAULKNER
GERMAN HUNTER
U.B.S.
JOLLY
CURTIS
WELSH
CIVIL GRAVES
PHILIP
REGISTER BOX
ENTRANCE
TO COMMUNAL CEMETERY
COMMUNAL CEMETERY
1/8 INCH = 1 FOOT
SCALE 10 0 10 20 30 40 50 FEET
ECHELLE 2 0 5 10 15 METRES
SEE DETAIL PLOT 39/45 AND ENTRANCE
DWG Nº/AR/ATHIES/107
FENCE
U.B.S.
TAYLOR
PLOT 1939 1945
FRENCH
JONES
WILLIAMS